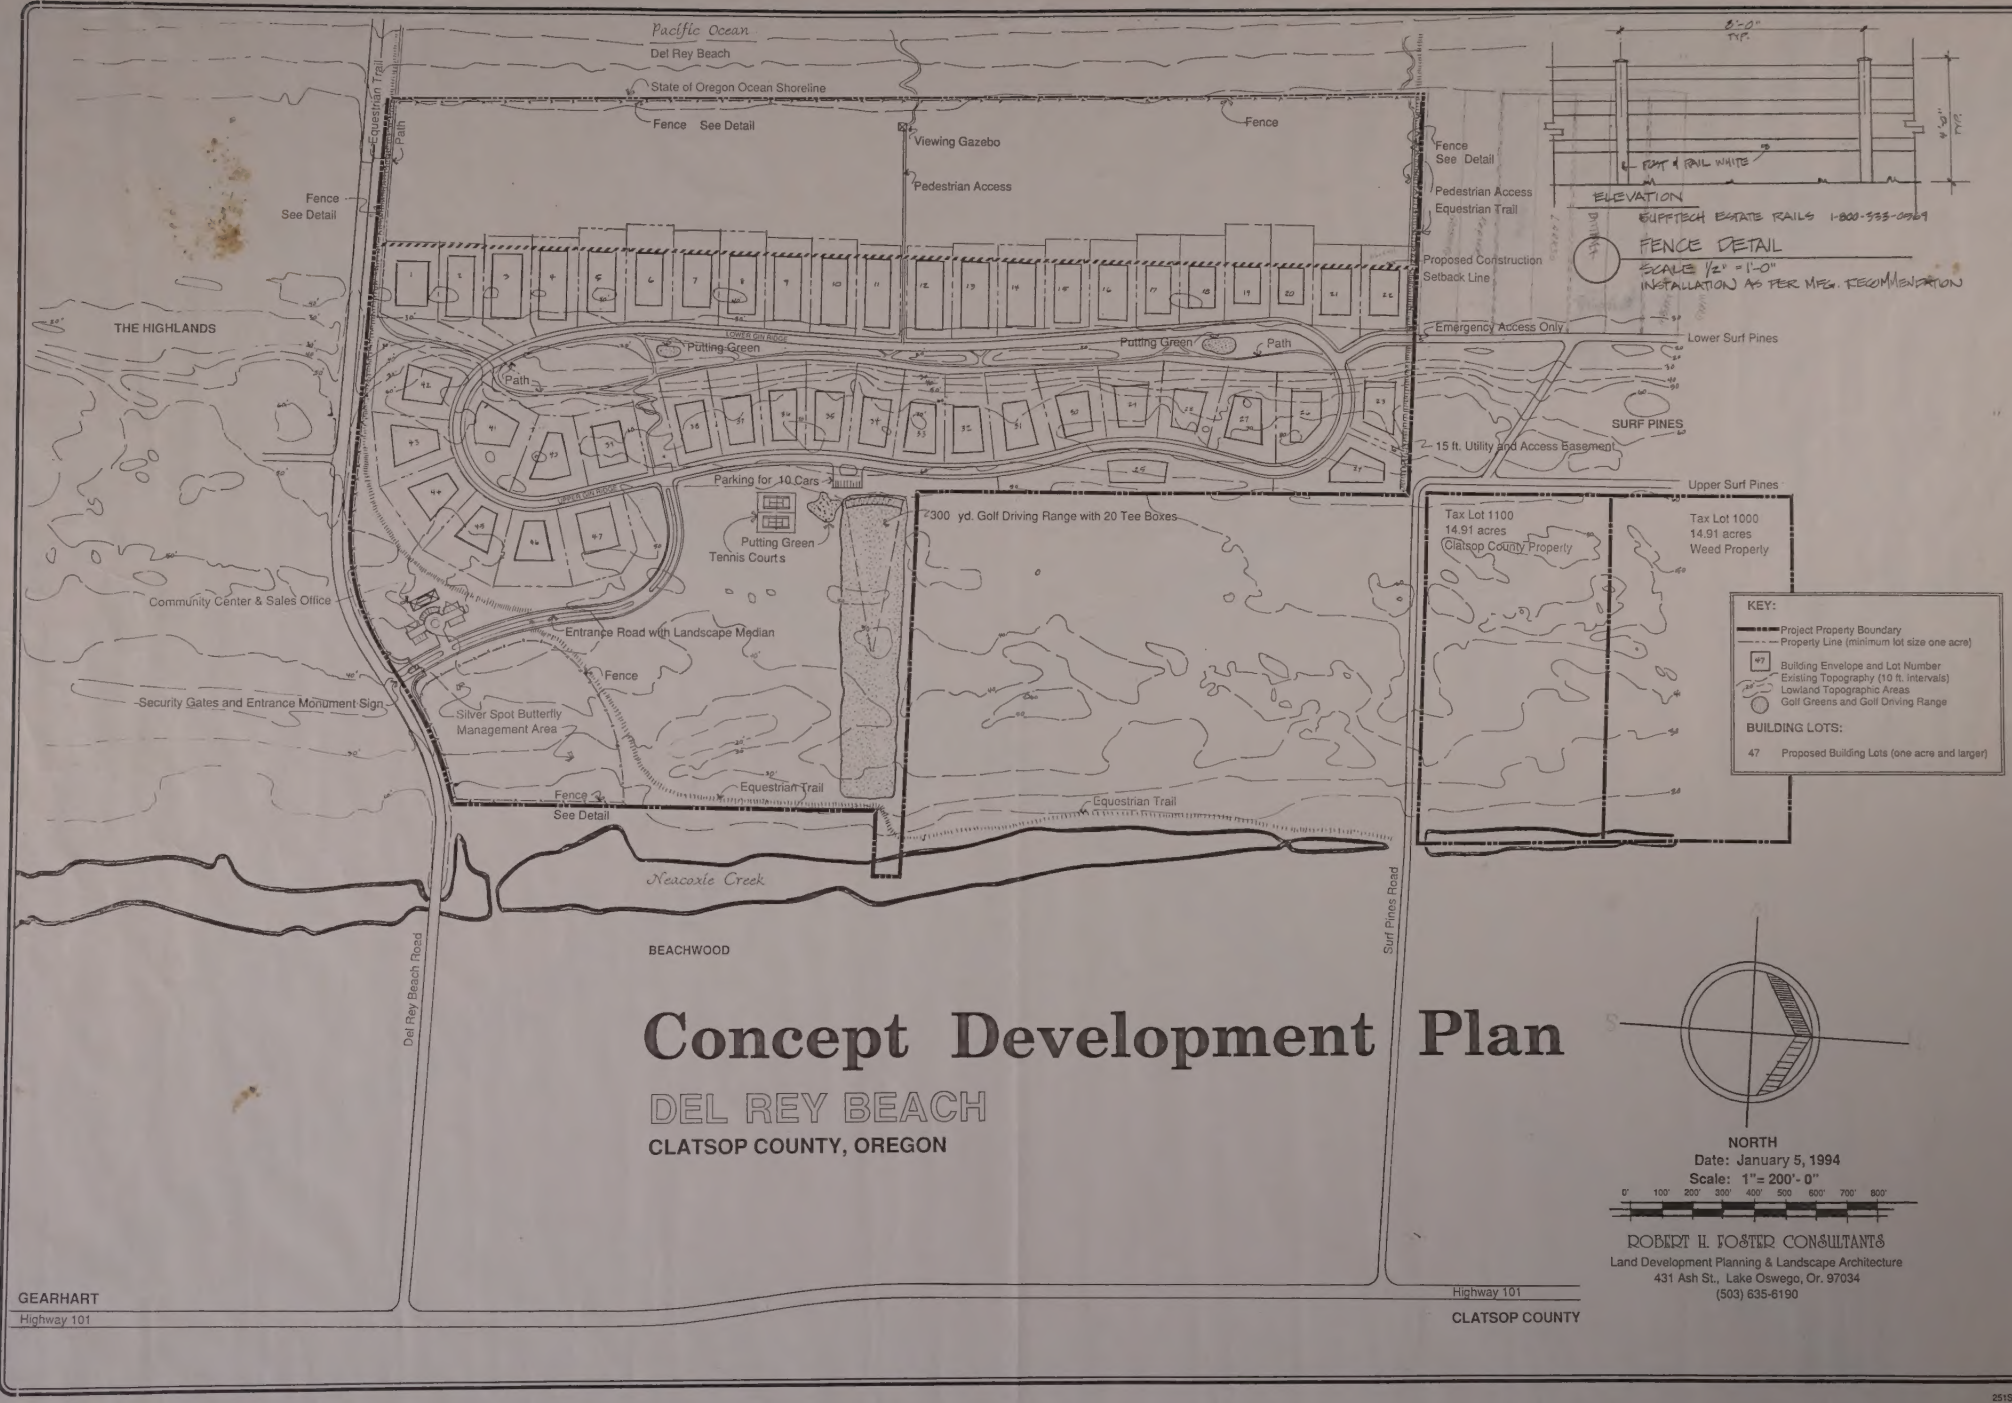

Concept Development Plan

DEL REY BEACH

CLATSOP COUNTY, OREGON

ROBERT H. FOSTER CONSULTANTS
Land Development Planning & Landscape Architecture
431 Ash St., Lake Oswego, Or. 97034
(503) 635-6190

251SCHRO.GRF

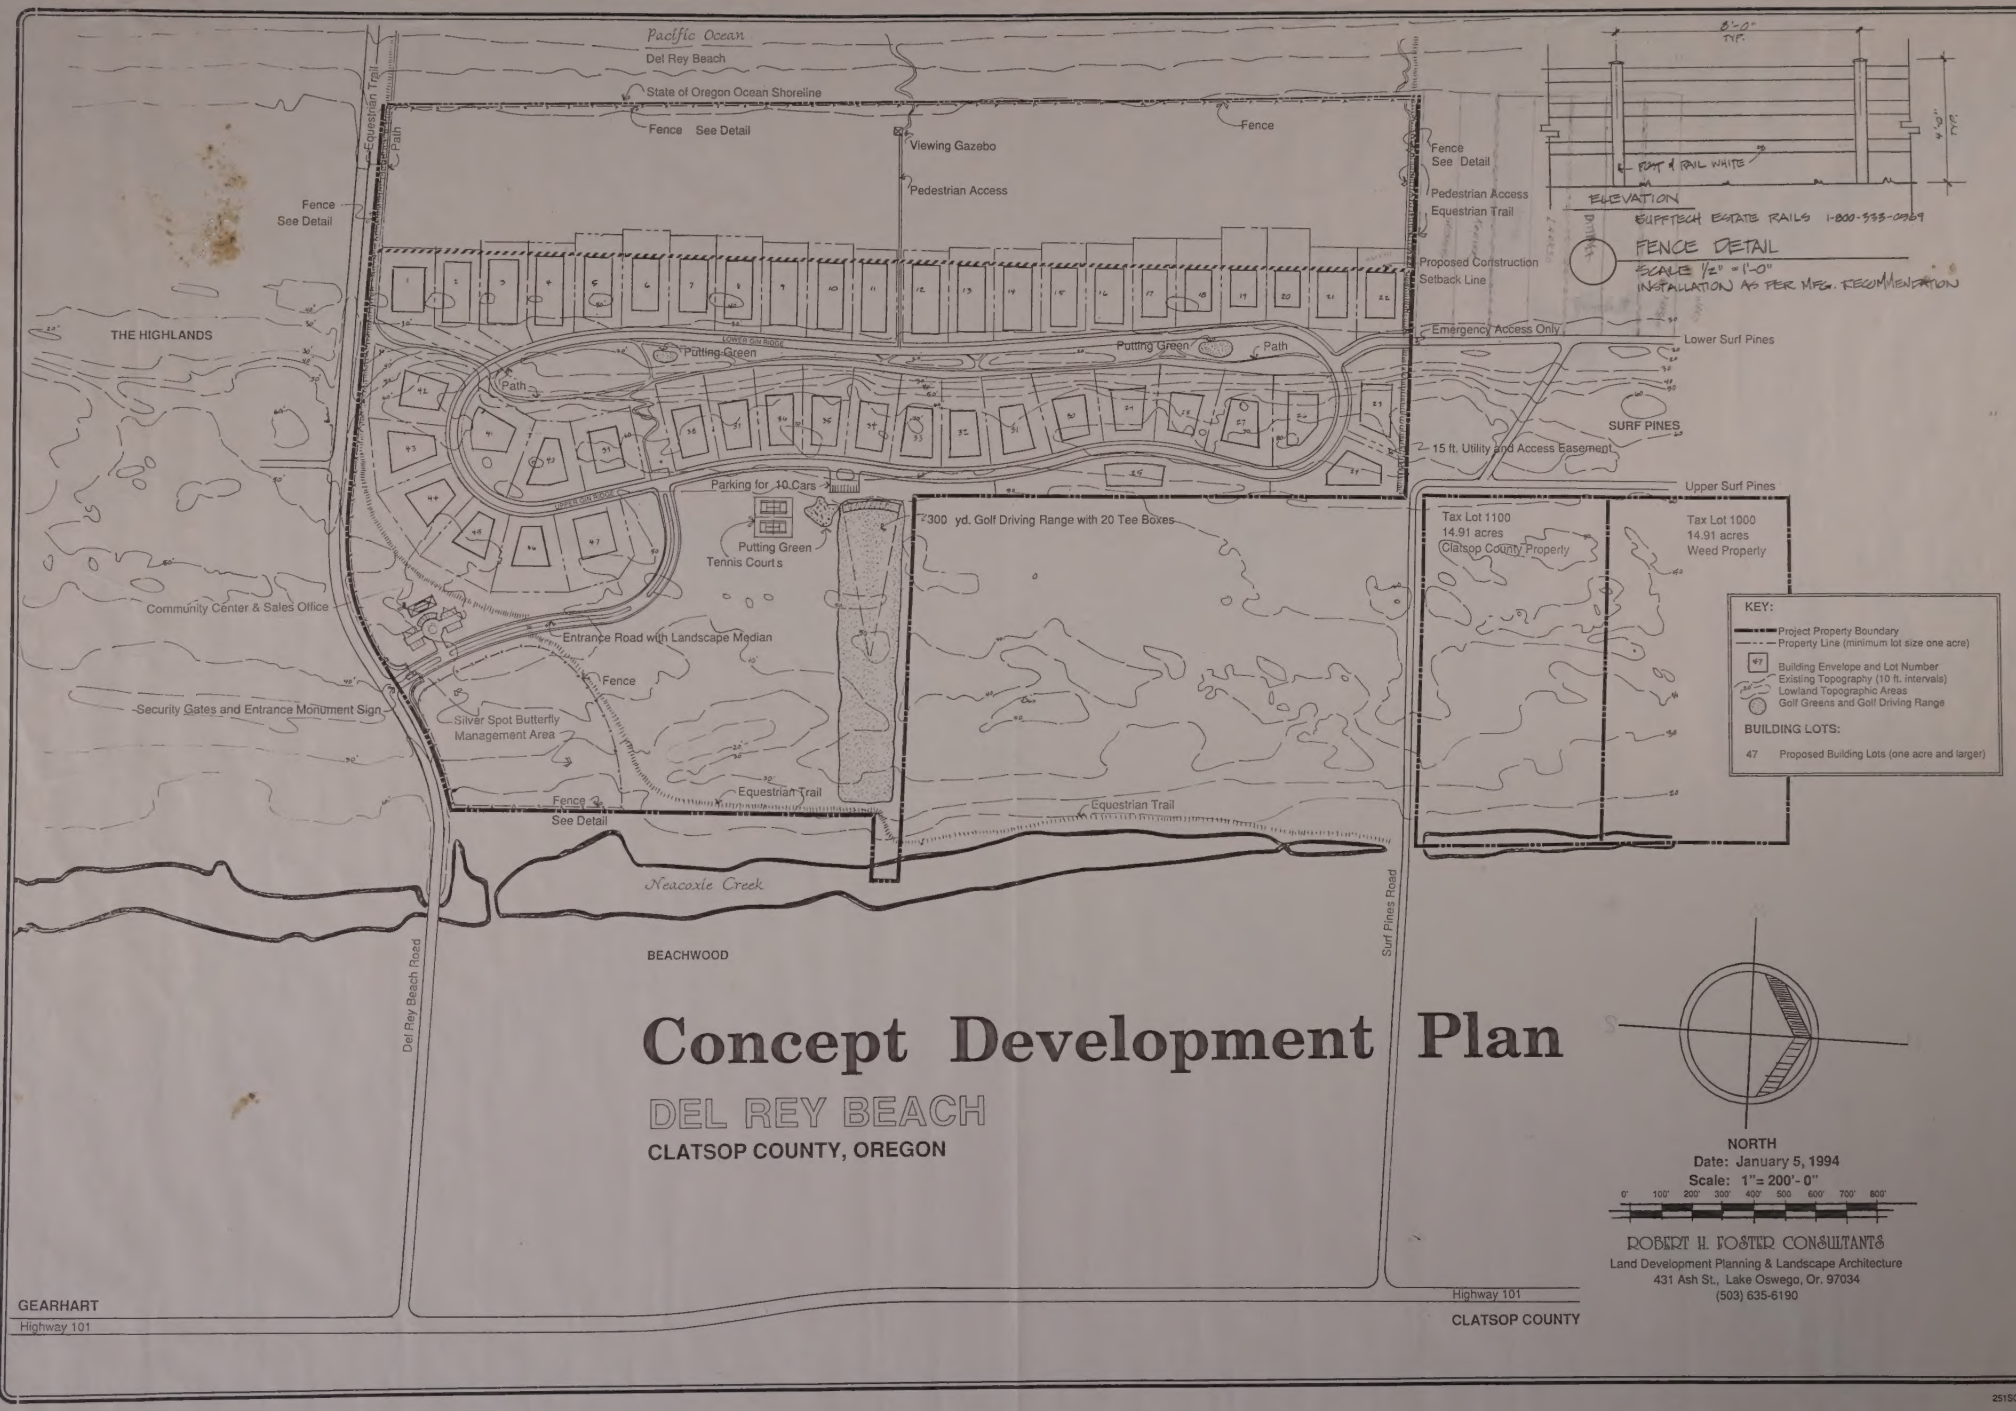

Concept Development Plan

DEL REY BEACH

CLATSOP COUNTY, OREGON

ROBERT H. FOSTER CONSULTANTS
Land Development Planning & Landscape Architecture
431 Ash St., Lake Oswego, Or. 97034
(503) 635-6190

251SCHRO.GRF